First and Final Bill

Work code: 003-20-000138

M. A. R. 57 (Rule 116) P-2178 No. D Est: 100.00 lakhs

Measurement Book

Serial No. 117954

Name of work Improvements to Roads and drains, Dobbighat and surrounding Areas at Ananthpura in Ward no 43 From ..... To .....

Name of Contractor of nature of Agency Sri. Umesh N

Date of commencement of work BBMP/EE/YNK.D/EPMT-8/W.O/216/2020-21, Dt: 13.01.2021.

Date	Full description, etc, of work		Dimensions			Contents	Reference to last Measurement
		Number	Length	Breadth	Depth		
1	2	3	4	5	6	7	8

ABSTRACT STATEMENT

SL No	Description of Item	Unit	Previous Measurement		Present Measurement			Total up to date	
			Qty	Amount	Qty	Rate	Amount	Qty	Amount
①	Earth Work Excavation	m^3	-	-	1330.75	207.60	276264=00	1330.75	276264=00
②	PCC 1:3:6	m^3	-	-	243.29	5509.33	1340365=00	243.29	1340365=00
③	M_{20}	m^3	-	-	394.23	7189.42	2834270=00	394.23	2834270=00
④	TMT Steel	Tn	-	-	25.78	66712.16	1719864=00	25.78	1719864=00

M. A. R. 57 (Rule 116) No. D
Measurement Book

117955

Serial No. .....

Name of work ..... From ..... To .....

Name of Contractor of nature of Agency.....

Date of commencement of work.....

Date	Full description, etc, of work	Dimensions			Contents	Reference to last Measurement
		Number	Length	Breadth	Depth	
1	2	3	4	5	6	7	8
	(∴ Rupees one crore Thirty seven Thousand Nineteen only.)					
	Certificate:- 1) The contractor has done the work satisfactorily completed. 2) The contractor has removed the debris from work spot					

8691867
1043840
9742510

AE ∴ 9/4/2024

C & F C

ಸಹಾಯಕ ಕಾರ್ಯಪಾಲಕ ಅಭಿಯಂತರರು
ಯಲಹಂಕ ಉಪನಗರ ಉಪವಿಭಾಗ
ಬೆಂಗಳೂರು

MEASUREMENT BOOK

Date	Full description, etc, of work	Dimensions				Contents	Reference to last Measurement
		Number	Length	Breadth	Depth		
1	2	3	4	5	6	7	8
							Not to scale

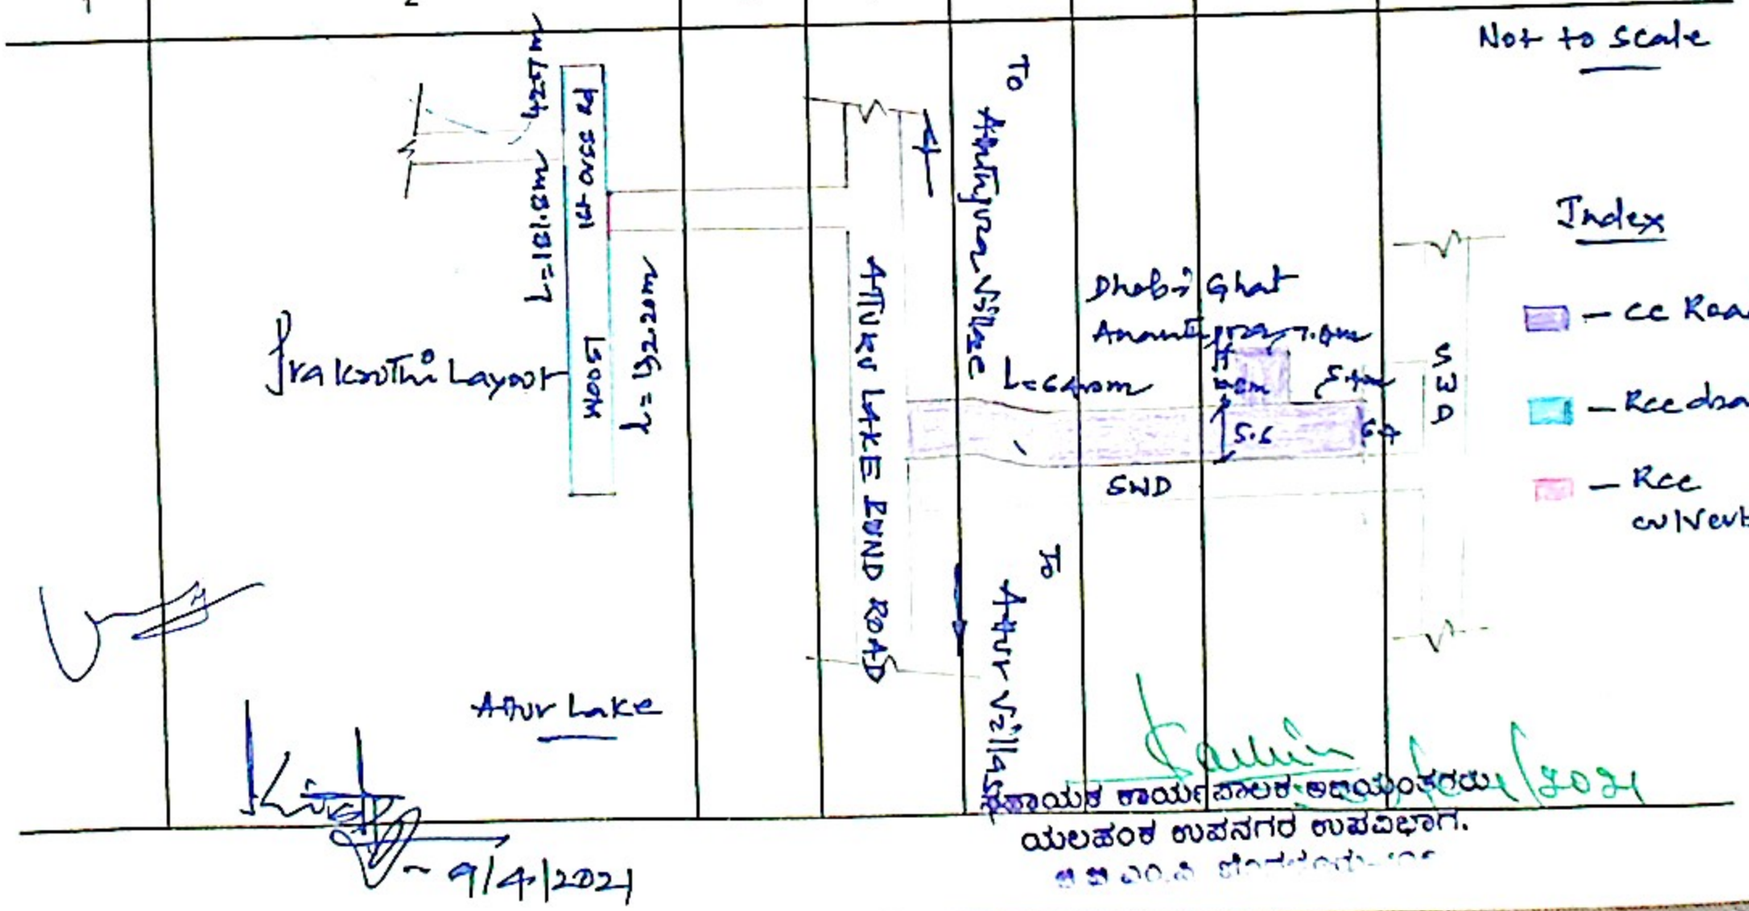

9/4/2024

ಸಹಾಯಕ ಕಾರ್ಯಪಾಲಕ ಅಭಿಯಂತರರು/2024
ಯಲಹಂಕ ಉಪನಗರ ಉಪವಿಭಾಗ.

Serial No. .....
Name of work
Name of Contr
Date of comm

Date	F
1	

M. A. R. 57 (Rule 116) No. D
Measurement Book

117956

Serial No. .....

Name of work ..... From ..... To .....

Name of Contractor of nature of Agency .....

Date of commencement of work .....

Not to Scale

Date	Full description, etc, of work	Dimensions				Contents	Reference to last Measurement
		Number	Length	Breadth	Depth		
1	2	3	4	5	6	7	8

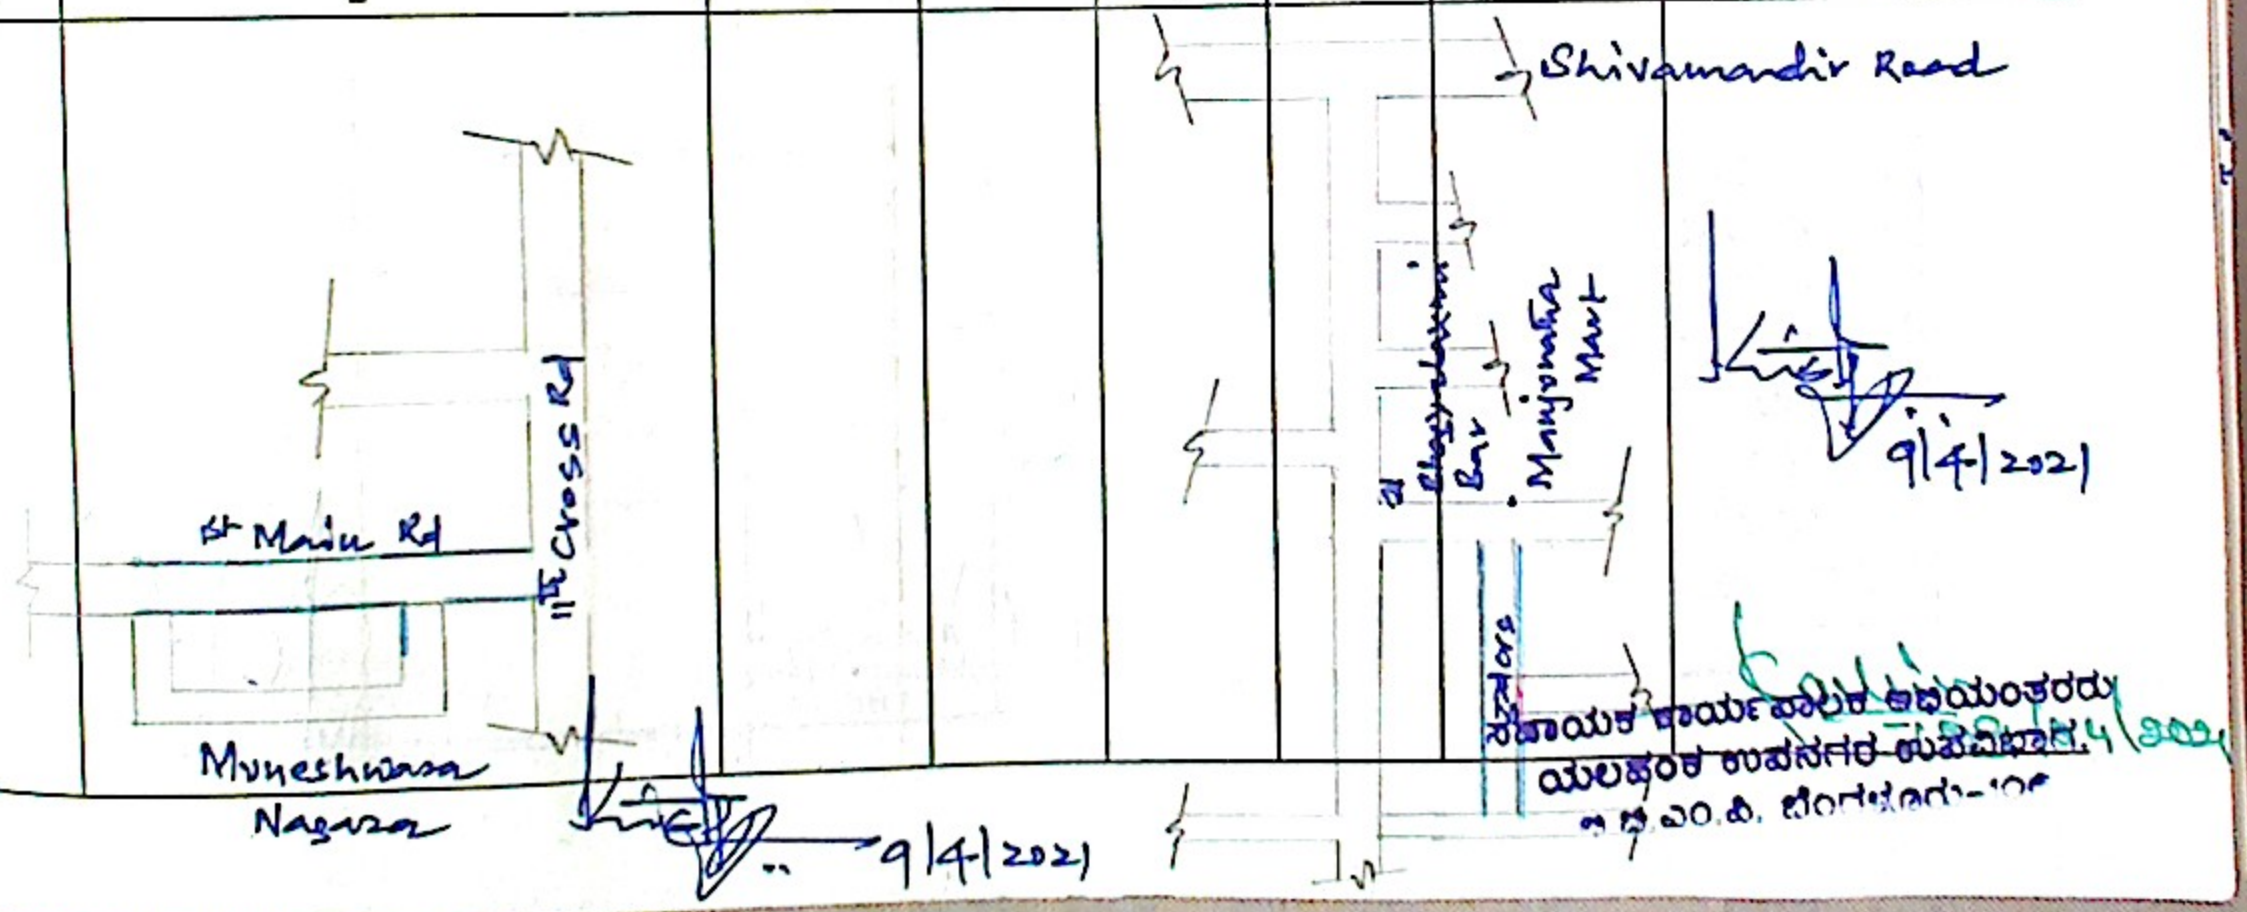

ಶಾಖಾಯ ಕಾರ್ಯಪಾಲಕ ಅಭಿಯಂತರರು
ಯಲಹಂಕ ಉಪನಗರ ಉಪವಿಭಾಗ
ಬಿ.ಬಿ.ಎಂ.ಪಿ, ಬೆಂಗಳೂರು-64

MEASUREMENT BOOK

Date	Full description, etc, of work	Dimensions				Contents	Reference to last Measurement
		Number	Length	Breadth	Depth		
1	2	3	4	5	6	7	8
	Bill Amount: 89,61,624=00 (+) GST 10,75,394=00 TOTAL 1,00,37,018=00 Less: IT @ 2% 89,616=00 SGST 89,616=00 CGST 89,616=00 BOWWC 1,99,370=00 CESS 10,037=00 ROYALTY 123,635=00 FINE — FSD — OTHER — TOTAL DEDUCTION 5,02,890=00 NETPAY 95,34,128=00					Job Code 003-20-000138 SBM NO 11 23-04-2021.	

Audited & Admitted for Rs. 1,00,37,018=00
One Crore thirty Seven thousand Zero eighteen only.
95,34,128=00 By Cheque
and Rs. 5,02,890=00 By adjustement

Asst. Engineer
Yelahanka Division
BBMP

Exe. Engineer
Yelahanka Division
BBMP

First a

Serial No.
Name of w
Name of C
Date of cor

Date	
1	

SL No	De
①	E Ex
②	Pa
③	M
④	TM